planning • engineering • surveying • landscape architecture
Cole and ASSOCIATES INCORPORATED
10777 sunset office drive
saint louis, missouri 63127
p: 314 984 0667 f: 314 984 0687

ROUTE	STATE	DISTRICT	SHEET NO.
	MO	6	21

JOB NO.

PROJECT NO. STP-5612(601)

COUNTY ST. CHARLES

STATE OF MISSOURI
TYRONE C. ABBOTT
NUMBER E-28944
REGISTERED PROFESSIONAL ENGINEER

DATE 9/25/07

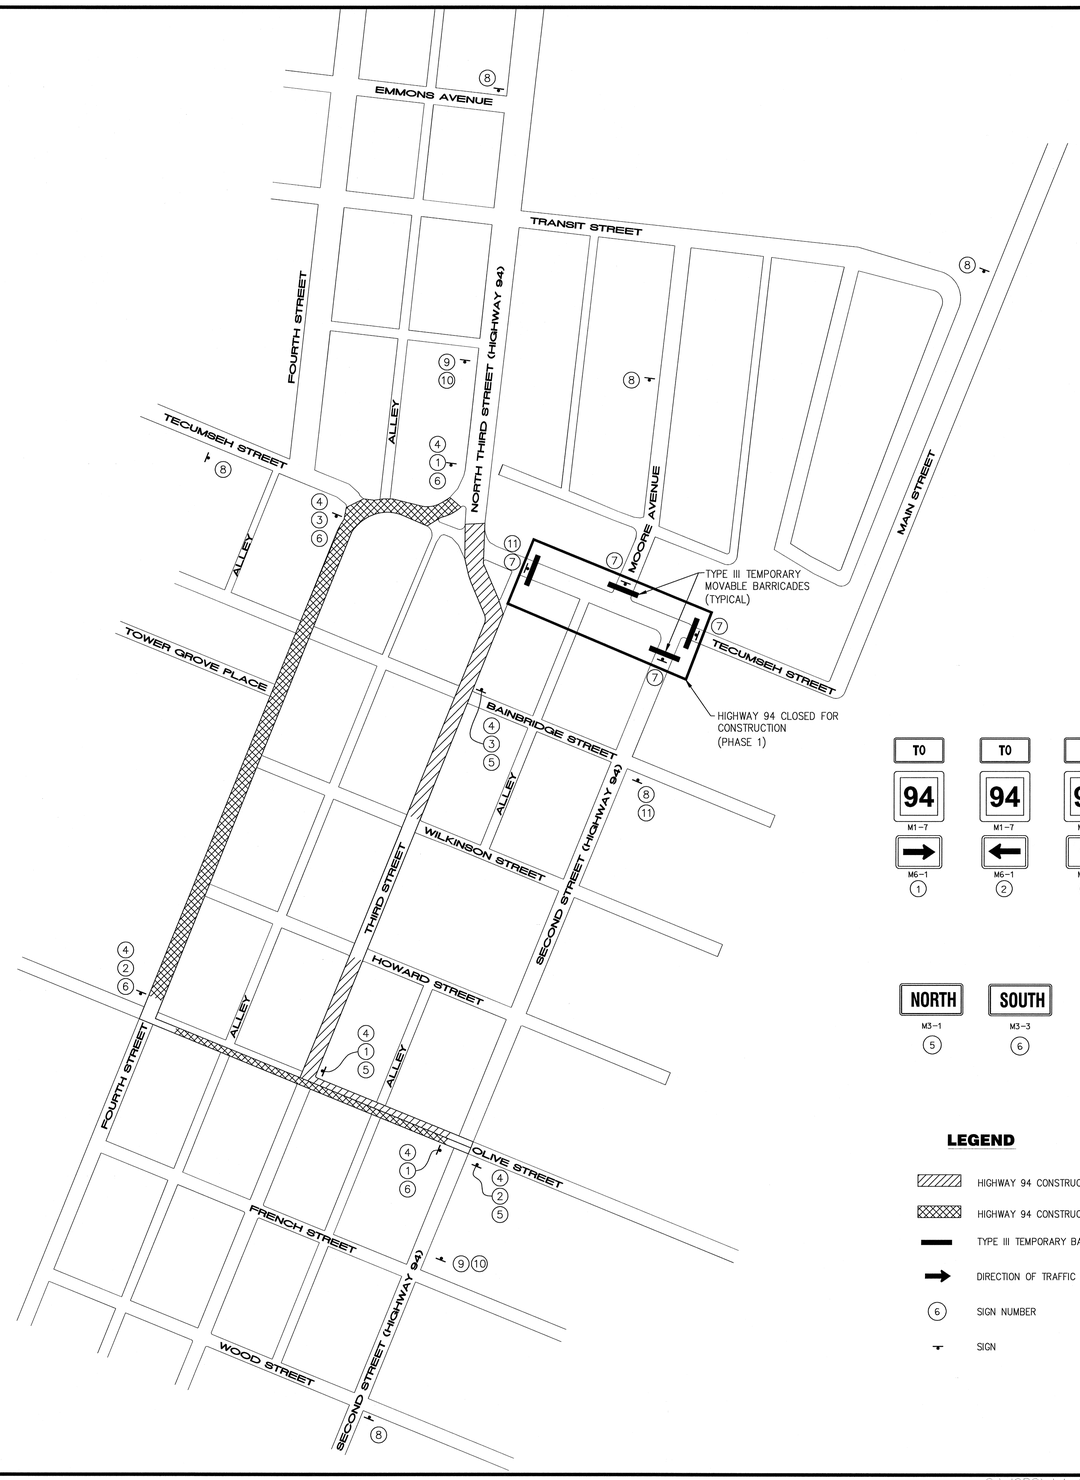

NOT TO SCALE

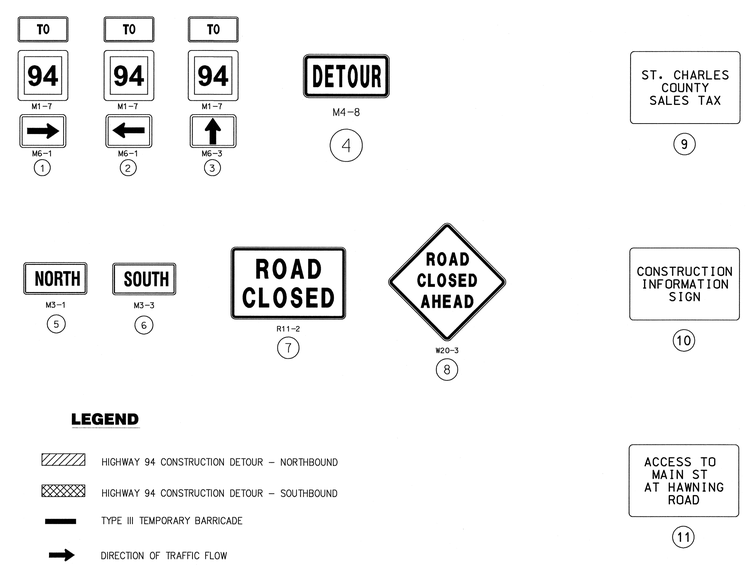

LEGEND

- HIGHWAY 94 CONSTRUCTION DETOUR – NORTHBOUND
- HIGHWAY 94 CONSTRUCTION DETOUR – SOUTHBOUND
- TYPE III TEMPORARY BARRICADE
- DIRECTION OF TRAFFIC FLOW
- (6) SIGN NUMBER
- SIGN

TRAFFIC CONTROL PHASE 1

REV.

S:\JOBS\Jobs2005\05-368_Eng05-368\dwg\003_FinalPlans\021_TC_II_05-368.dgn 3:04:04 PM 9/24/2007