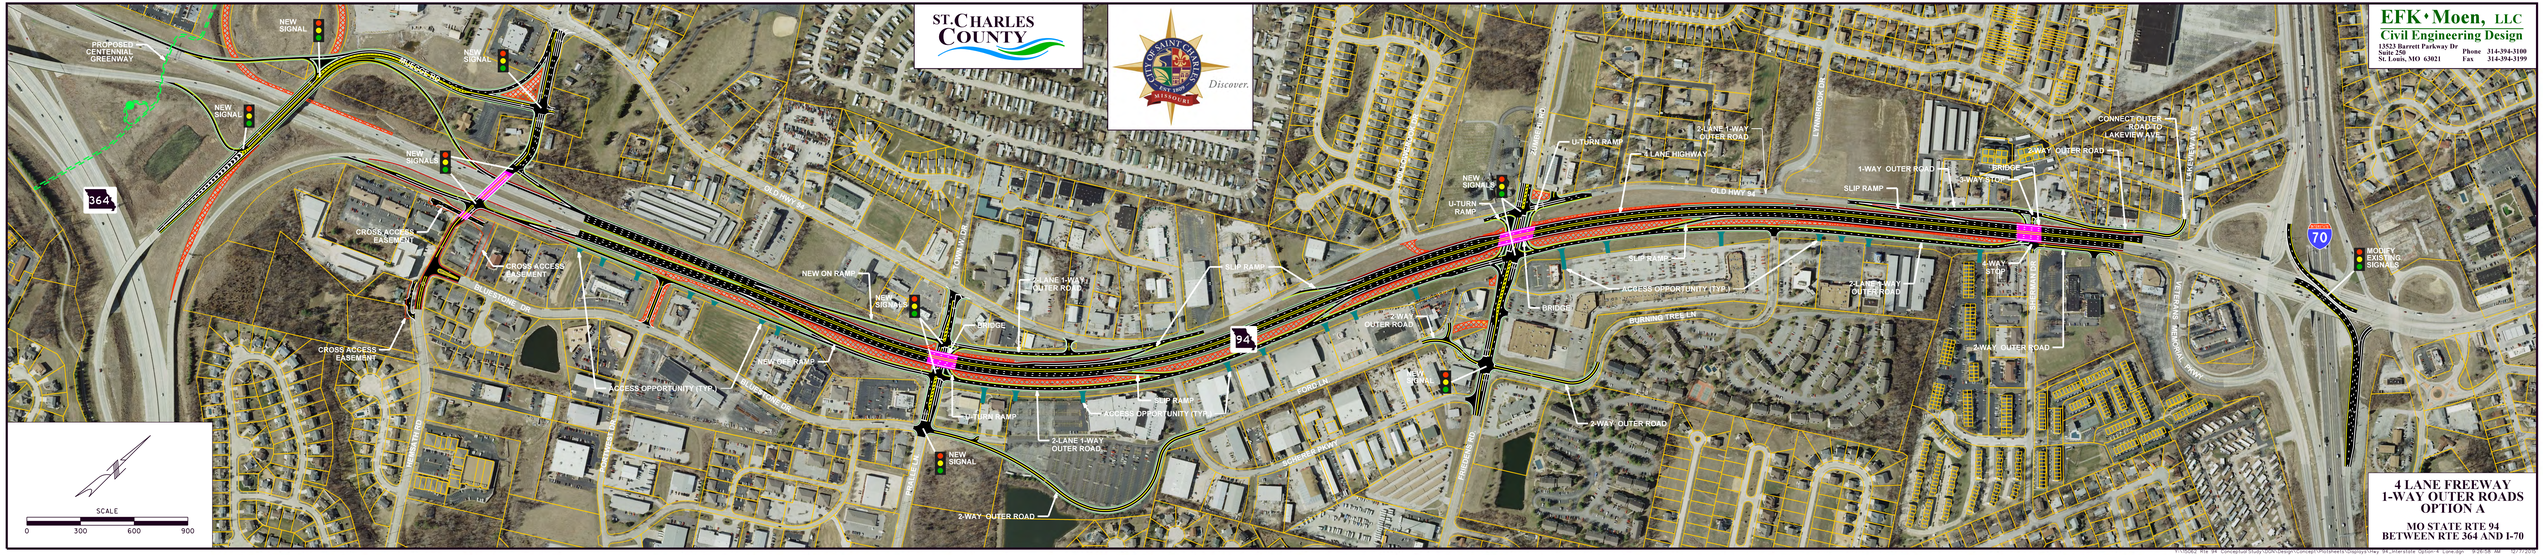
ST. CHARLES COUNTY
CITY OF SAINT CHARLES
EST. 1769
MISSOURI
Discover.
EFK • Moen, LLC
Civil Engineering Design
13523 Barrett Parkway Dr
Suite 250
St. Louis, MO 63021
Phone 314-394-3100
Fax 314-394-3199
4 LANE FREEWAY
1-WAY OUTER ROADS
OPTION A
MO STATE RTE 94
BETWEEN RTE 364 AND I-70
SCALE
0
300
600
900
PROPOSED CENTENNIAL GREENWAY
NEW SIGNAL
364
94
70
OLD HWY 94
CROSS ACCESS EASEMENT
NEW ON RAMP
NEW OFF RAMP
SLIP RAMP
U-TURN RAMP
BRIDGE
2-LANE 1-WAY OUTER ROAD
2-WAY OUTER ROAD
ACCESS OPPORTUNITY (TYP)
4 LANE HIGHWAY
1-WAY OUTER ROAD
3-WAY STOP
4-WAY STOP
CONNECT OUTER ROAD TO LAKEVIEW AVE
MODEY EXISTING SIGNALS
BURNING TREE LN
FORD LN
BLUESTONE DR
HENSHAW RD
PROSPECT AVE
FREDERICK RD
LYNNBROOK DR
LAKEVIEW AVE
PETERANS MEMORIAL PKWY